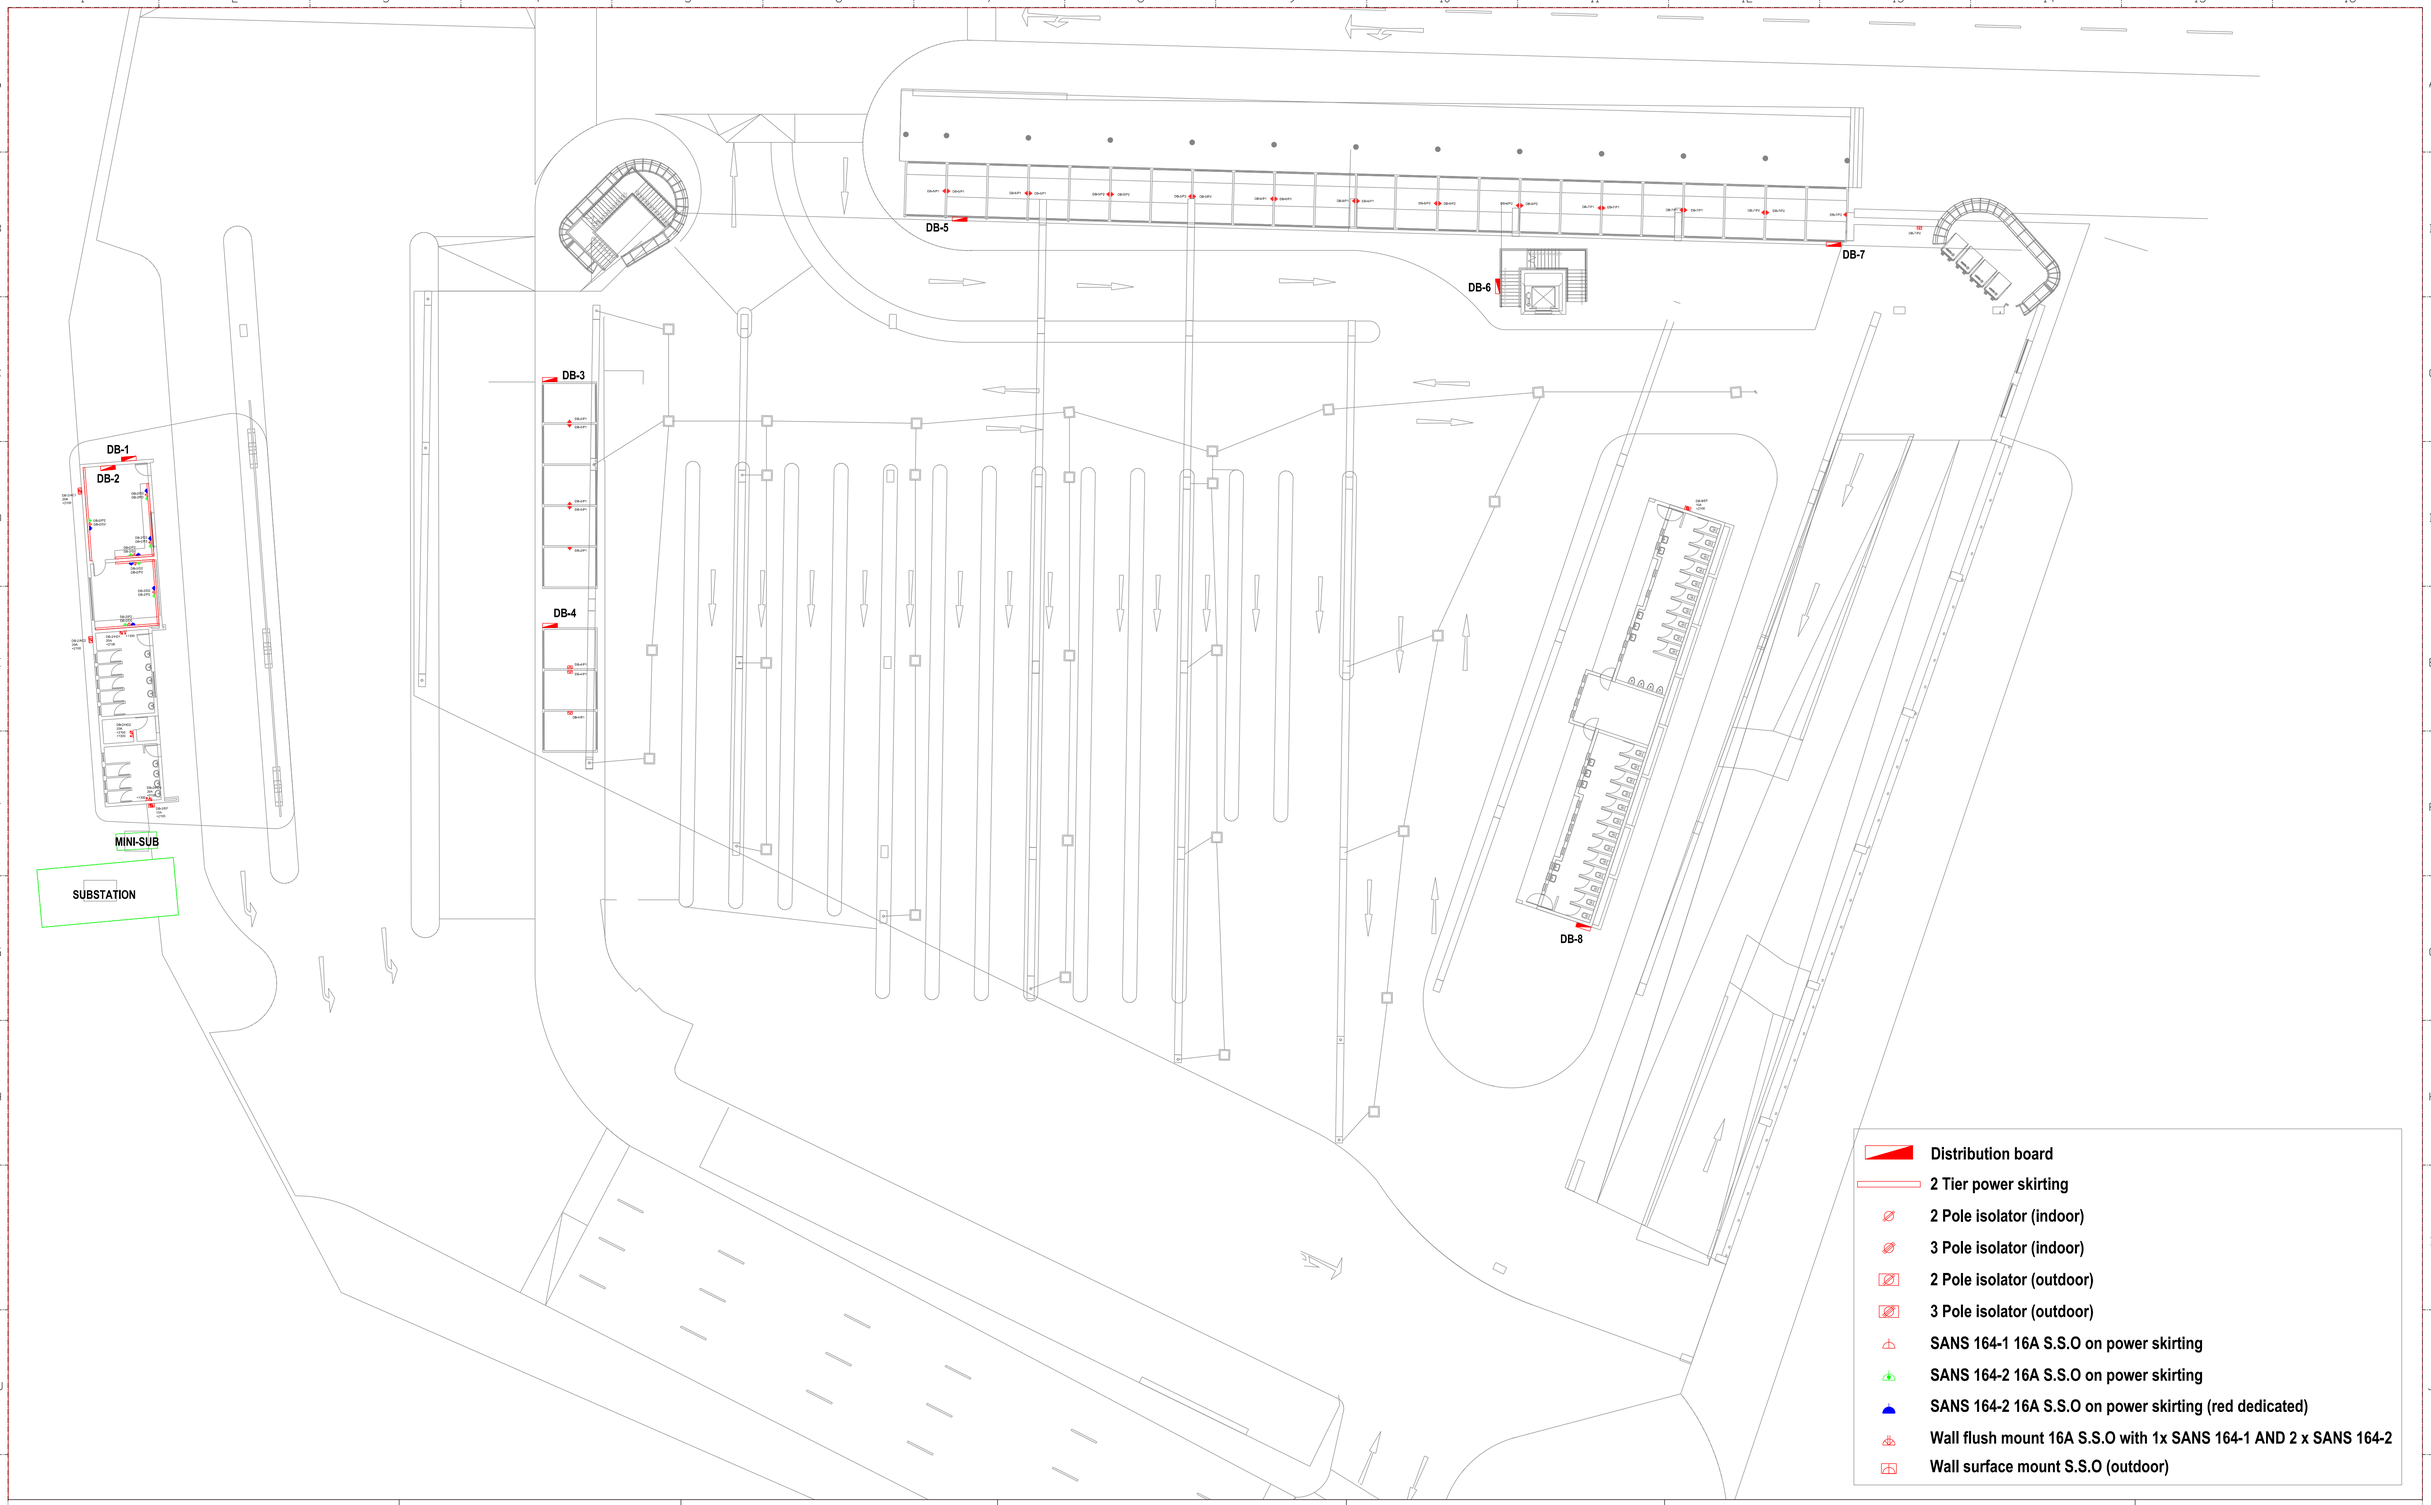

PROJECT :

KURUMAN TAXI RANK

CLIENT :

GA-SEGONYANA LOCAL MUNICIPALITY
"Sustainable Development for the people of Ga-Segonyana"

GA-SEGONYANA LOCAL MUNICIPALITY
CNR VOORTREKKER AND SCHOOL ST
KURUMAN
053 712 9300

CLIENT _____ DATE _____

ELECTRICAL ENGINEER:

POSTNET SUITE 204,
PRIVATE BAG X32,
HIGHVELD PARK
0169
BARUTWA@BARUTWA.CO.ZA

ENGINEER _____ Pr. No. _____ DATE _____

REVISIONS:

REV. No.	REV. BY	DATE	DESCRIPTION
A	AK	07/12/2024	First Issue
B	AK	08/04/2025	Stage 3

NOTES:

1. This drawing should not be scaled but lengths should be verified on site before ordering.
2. The installation shall comply with the requirements of the Occupational Health & Safety Act of 1993 and all applicable SANS and IEC codes.
3. Any uncertainties to be brought to the attention of the Engineer.
4. This drawing, or part thereof, must not be used for any other installation / project other than this one.

DRAWING DESCRIPTION:

ELECTRICAL:
GROUND FLOOR SMALL POWER

Drawn :	Checked :
ARNOLD KATENDE	THABO KOMANE
Date : 08/04/2025	Scale : NTS

Drawing Number : BPS2024-03-EE-GFP

Rev B